EXTG. COLLEGE BUILDING PLAN OF "SRI KAMAL NATH SINGH MAHAVIDYALAYA"

"ITEP"

AT.-VILL.-BAROHI FATEH PUR, TEH. SAGARI, DISTRICT. AZAMGARH (U.P.)

SPONSORED BY SRI KAMAL NATH SINGH SHIKSHA SANSTHAN

PLOT NO 159, 158 & 148

TOTAL PLOT AREA= 0.776 HECT OR=7760.00 SQ MT.

SCALE.- N.T.S.

DETAILS OF DOOR &WINDOW		
DOOR	D	2.44X2.10
DO	D1	1.20X2.10
DO	D2	0.75X2.10
WINDOW	W	1.80X1.20
VENTILATOR	V	1.20X0.60
CHANNEL GATE		3.0X2.44

AREA DETAILS

COVERED AREA OF GROUND FLOOR - 2396.47 SQ MT

COVERED AREA OF FIRST FLOOR - 1418.53 SQ MT

TOTAL COVERED AREA - 3815.00 SQ MT.

OWNER'S SIGN

DRAWING

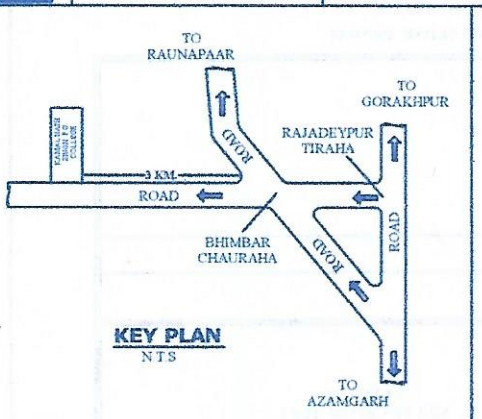

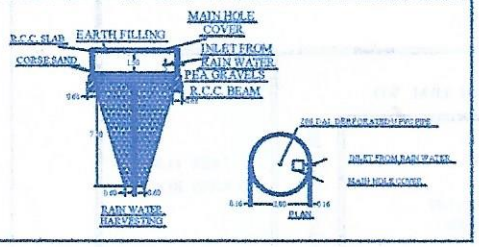

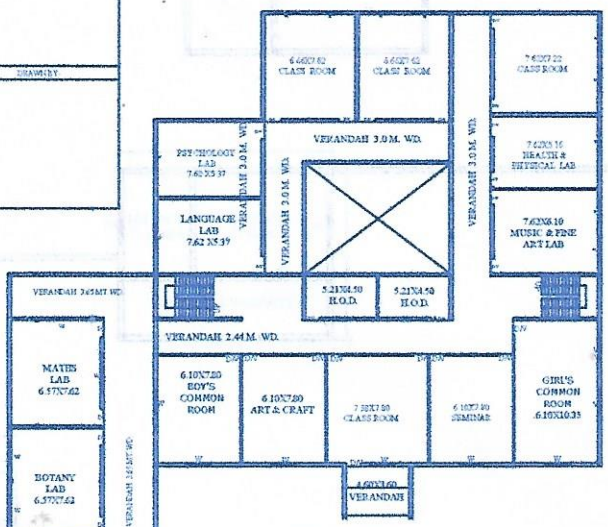

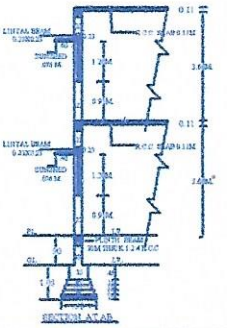

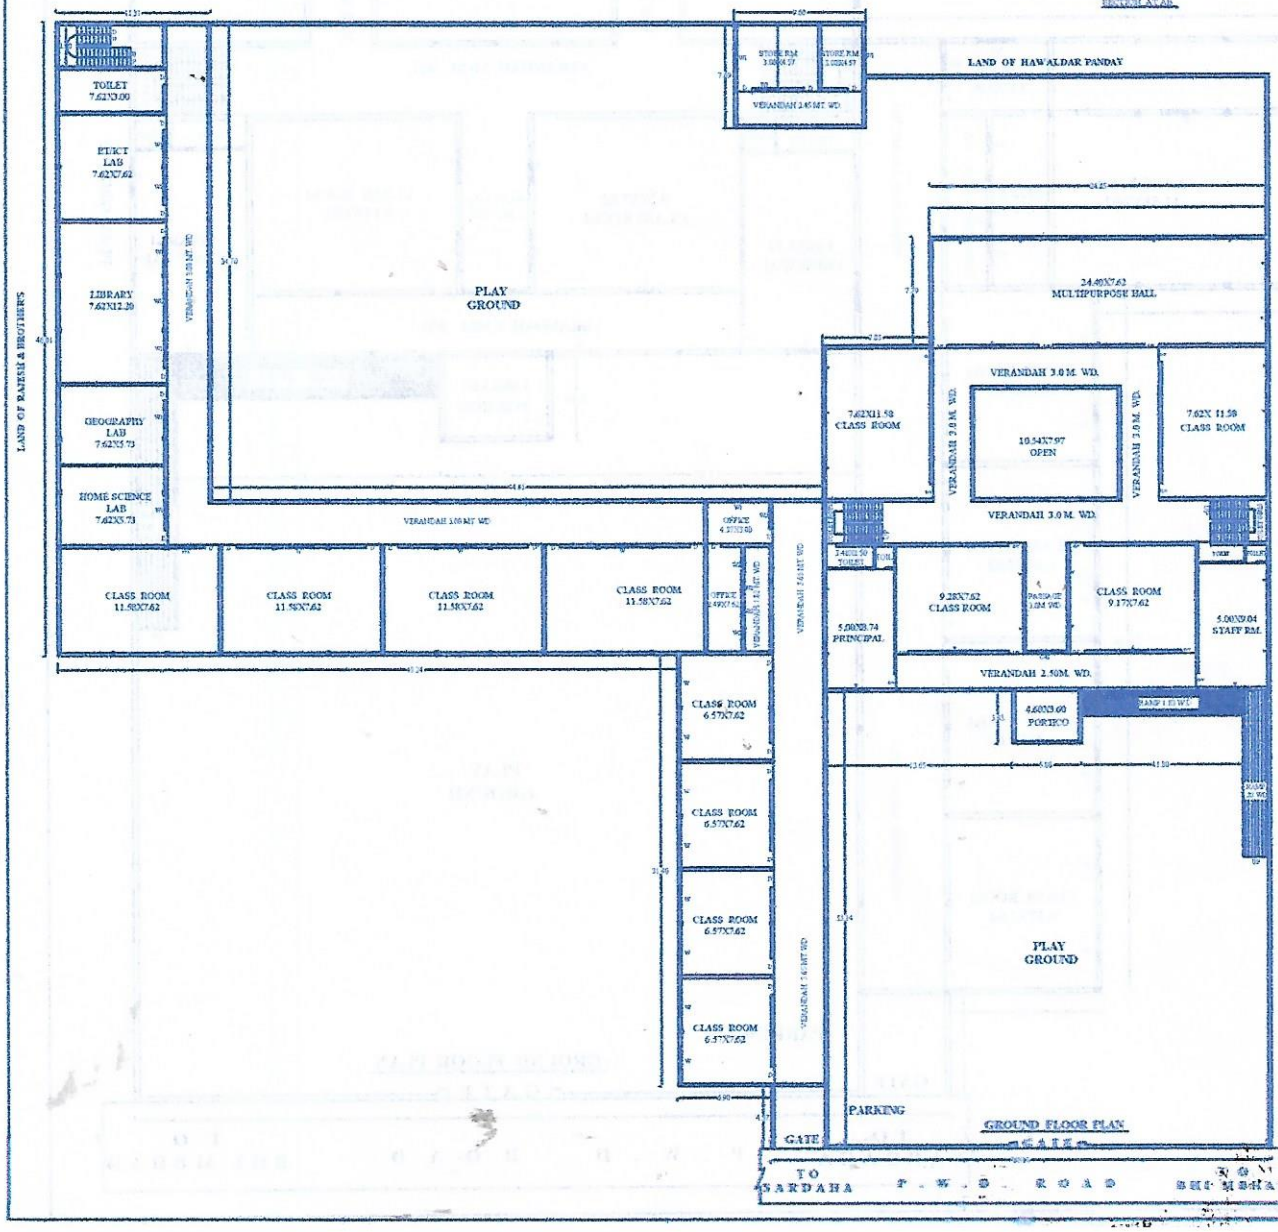

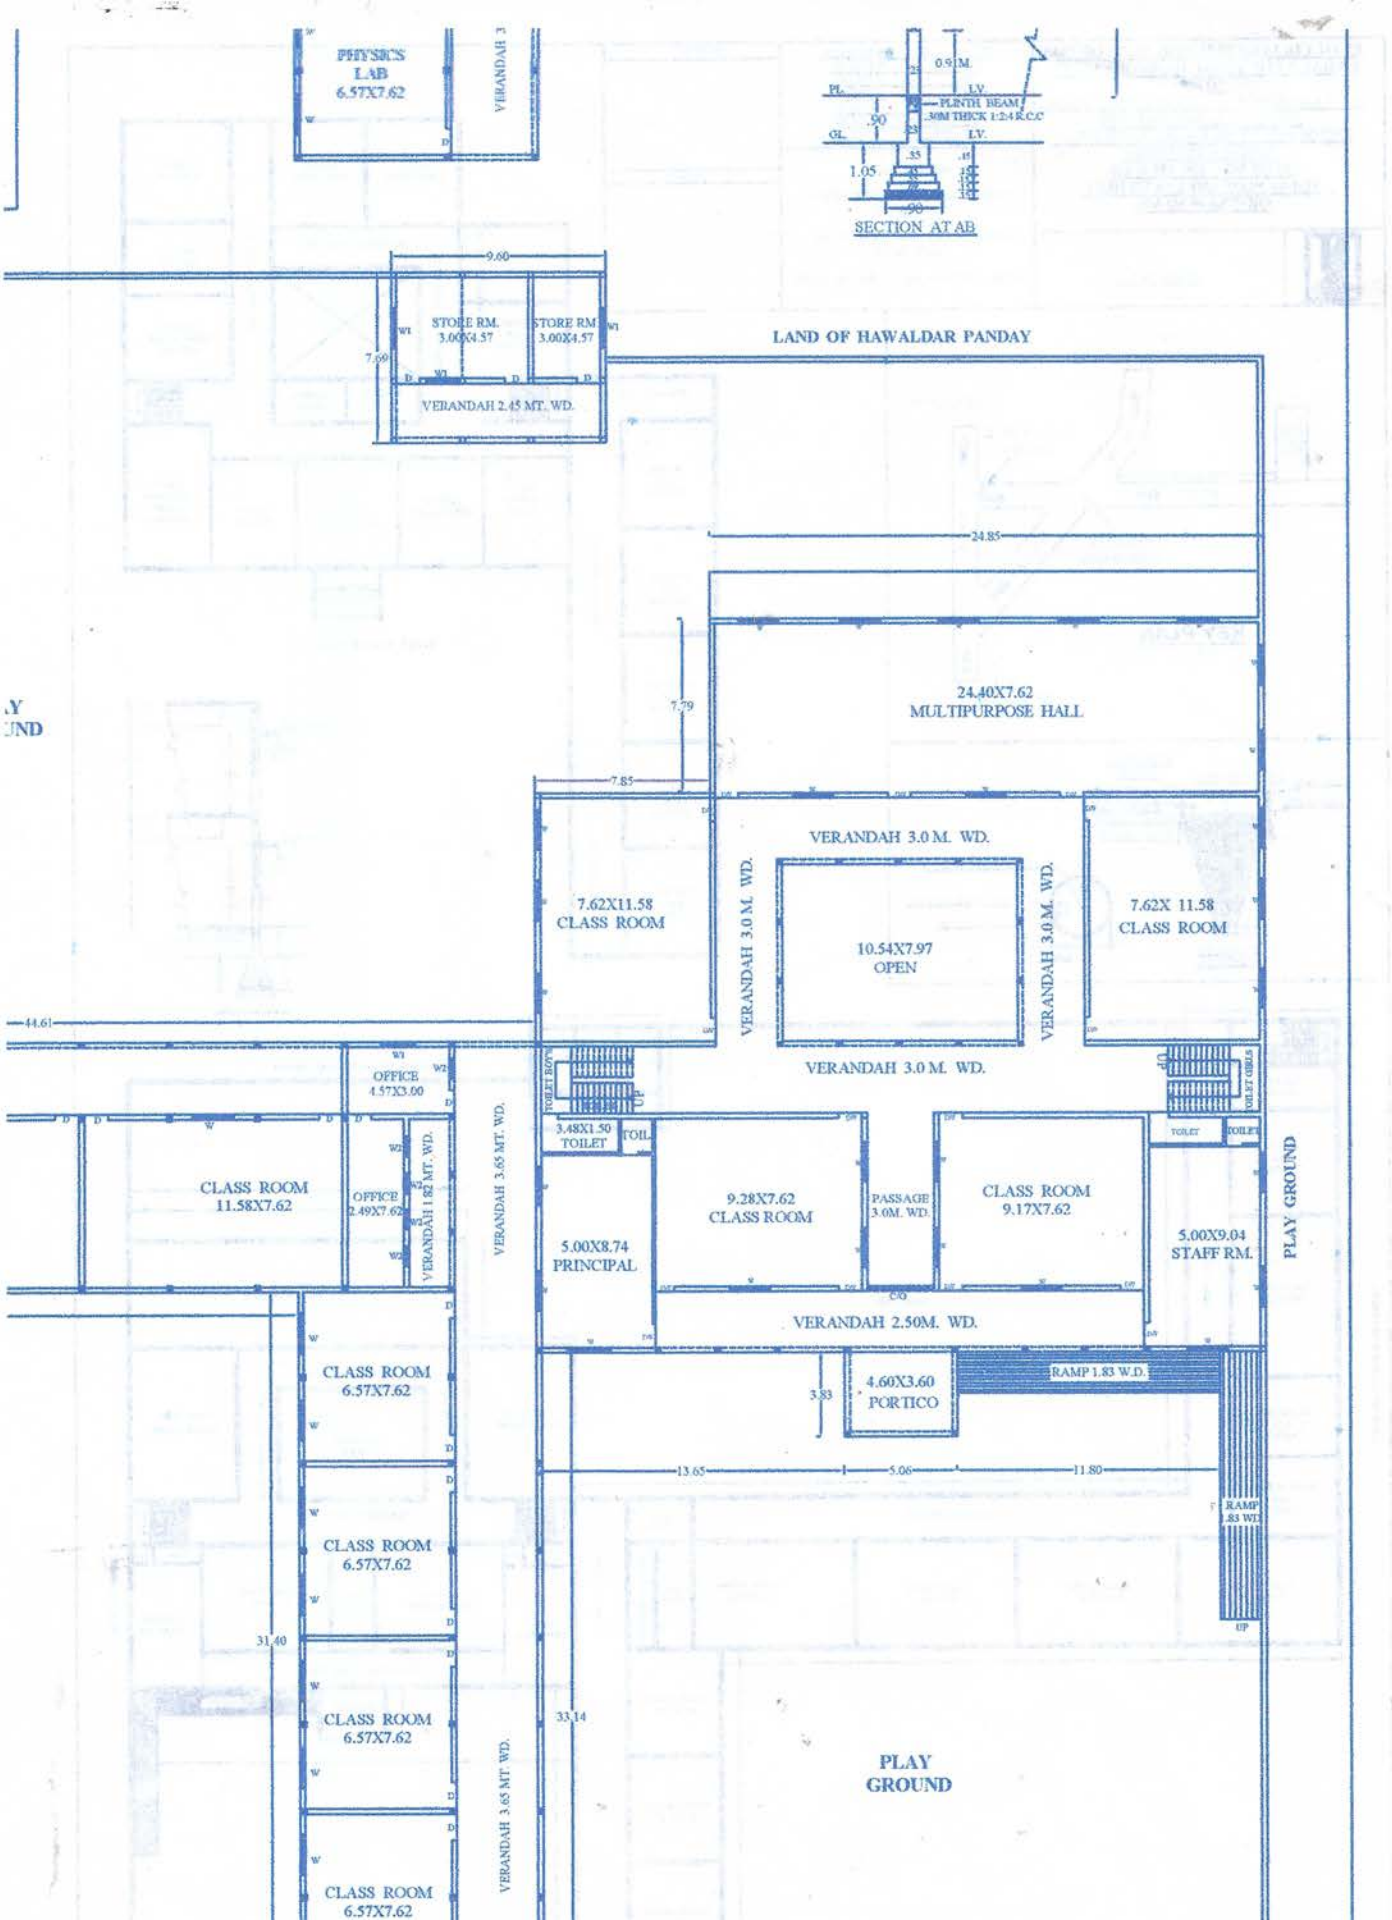
PHYSICS LAB 6.57X7.62
VERANDAH 3
0.9 M.
PL.
LV.
PLINTH BEAM .30M THICK 1:2:4 R.C.C
GL.
.90
1.05
.55
.15
.90
SECTION AT AB
9.60
STORE RM. 3.00X4.57
STORE RM. 3.00X4.57
7.69
VERANDAH 2.45 MT. WD.
LAND OF HAWALDAR PANDAY
24.85
24.40X7.62 MULTIPURPOSE HALL
7.79
7.85
VERANDAH 3.0 M. WD.
7.62X11.58 CLASS ROOM
VERANDAH 3.0 M. WD.
10.54X7.97 OPEN
VERANDAH 3.0 M. WD.
7.62X 11.58 CLASS ROOM
44.61
OFFICE 4.57X3.00
VERANDAH 3.0 M. WD.
TOILET BOYS
TOILET GIRLS
3.48X1.50 TOILET
TOIL.
TOILET
TOILET
CLASS ROOM 11.58X7.62
OFFICE 2.49X7.62
VERANDAH 1.82 MT. WD.
VERANDAH 3.65 MT. WD.
9.28X7.62 CLASS ROOM
PASSAGE 3.0M. WD.
CLASS ROOM 9.17X7.62
5.00X8.74 PRINCIPAL
5.00X9.04 STAFF RM.
PLAY GROUND
VERANDAH 2.50M. WD.
CLASS ROOM 6.57X7.62
4.60X3.60 PORTICO
RAMP 1.83 W.D.
3.33
13.65
5.06
11.80
RAMP 1.83 WD.
UP
CLASS ROOM 6.57X7.62
31.40
CLASS ROOM 6.57X7.62
33.14
VERANDAH 3.65 MT. WD.
PLAY GROUND
CLASS ROOM 6.57X7.62